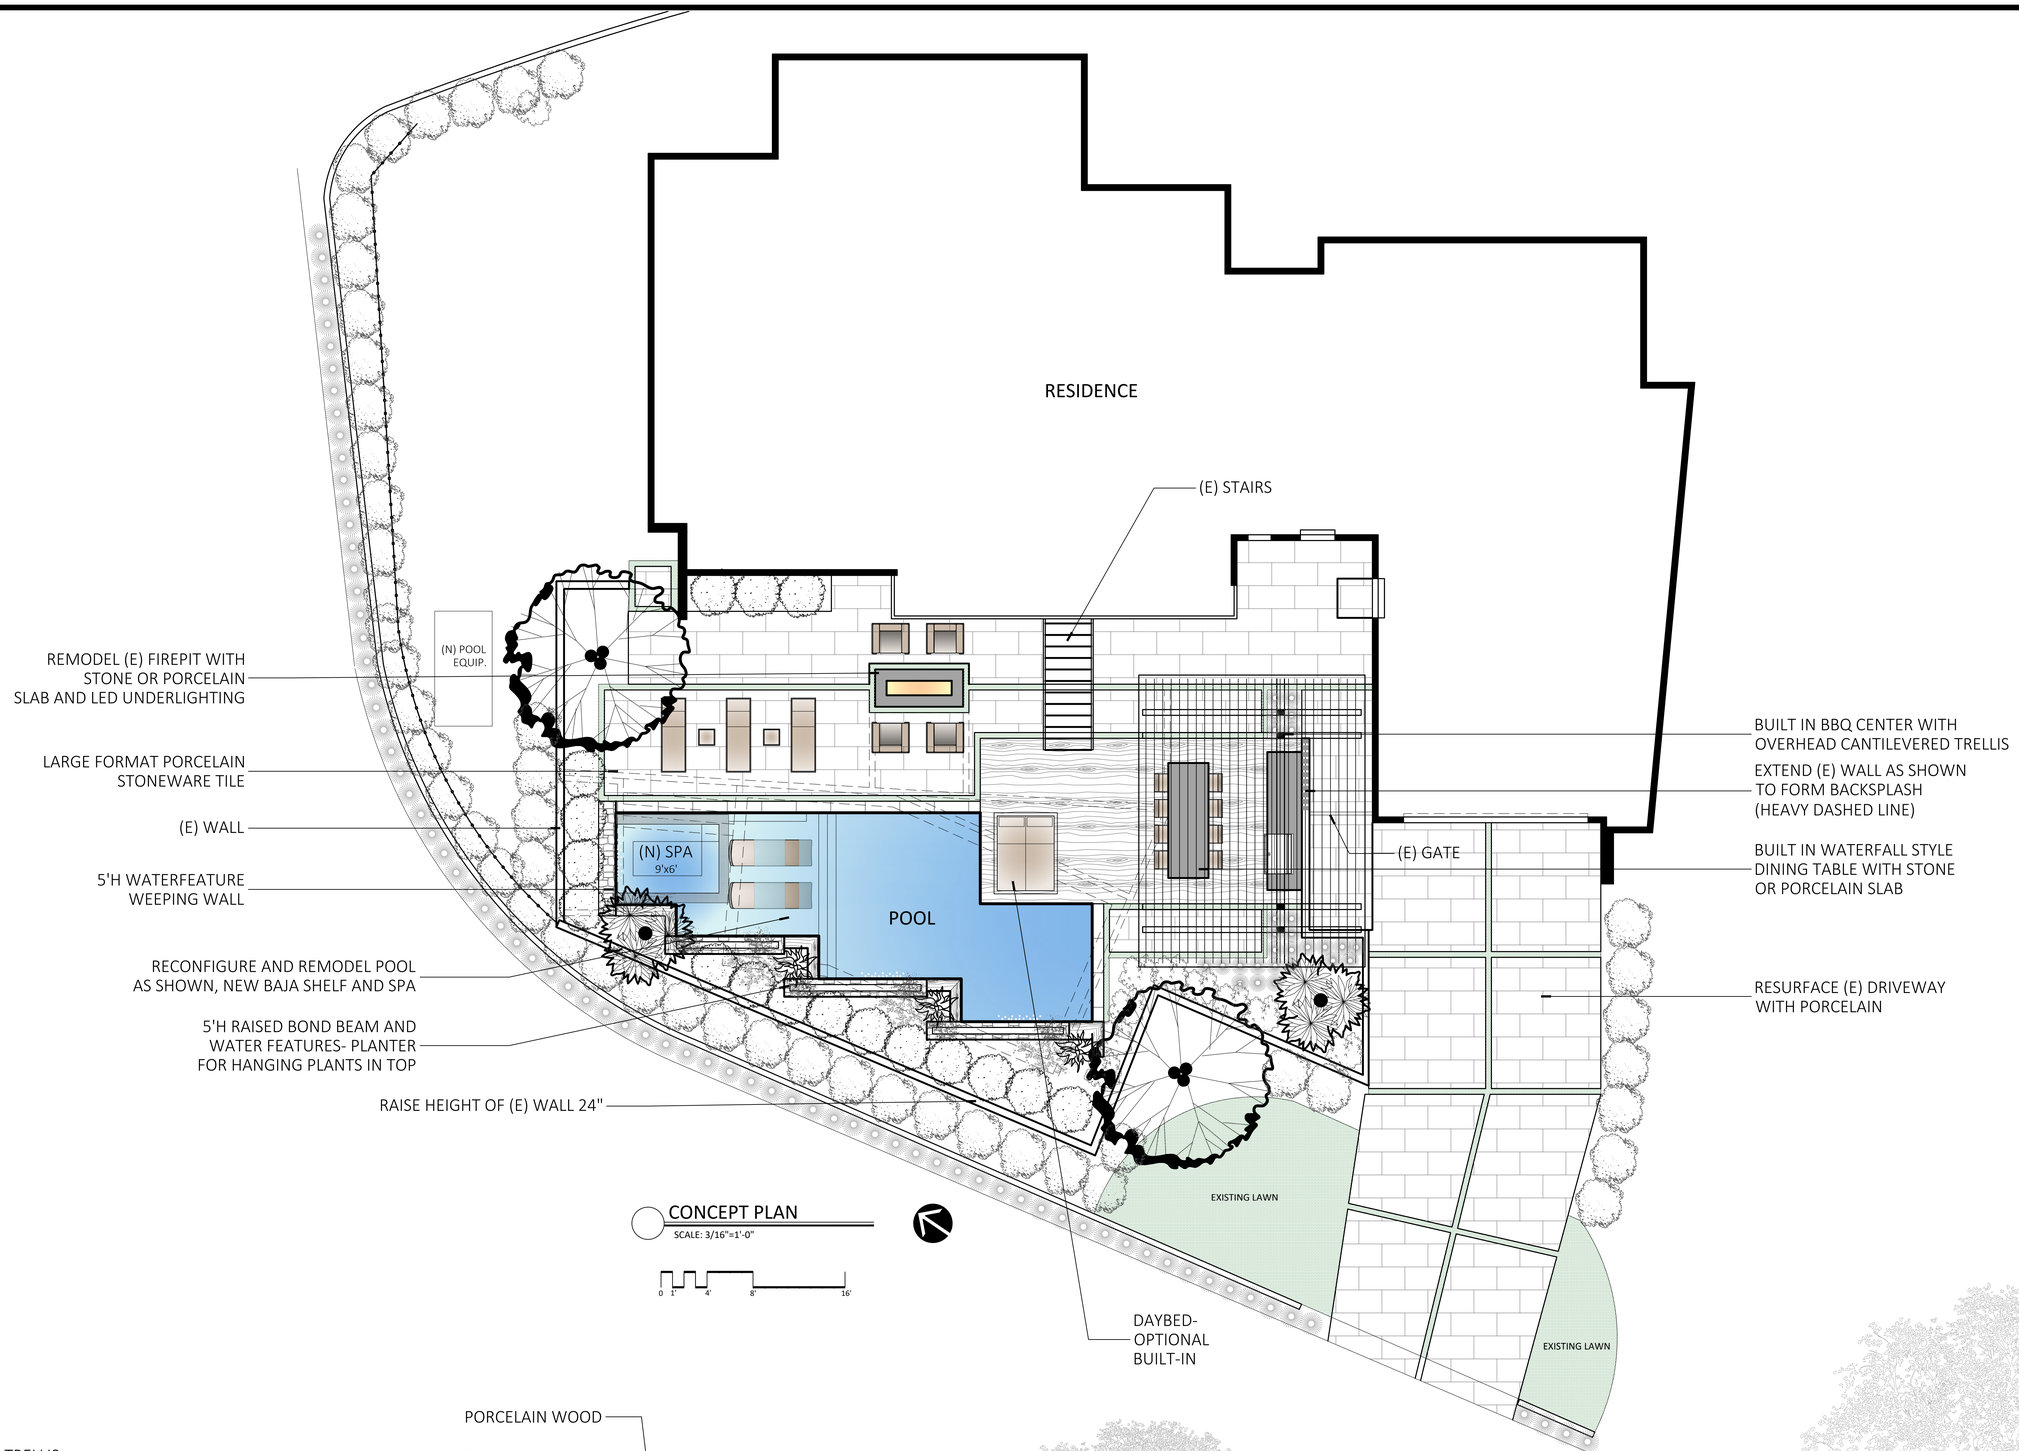

CONCEPT PLAN
SCALE: 3/16"=1'-0"

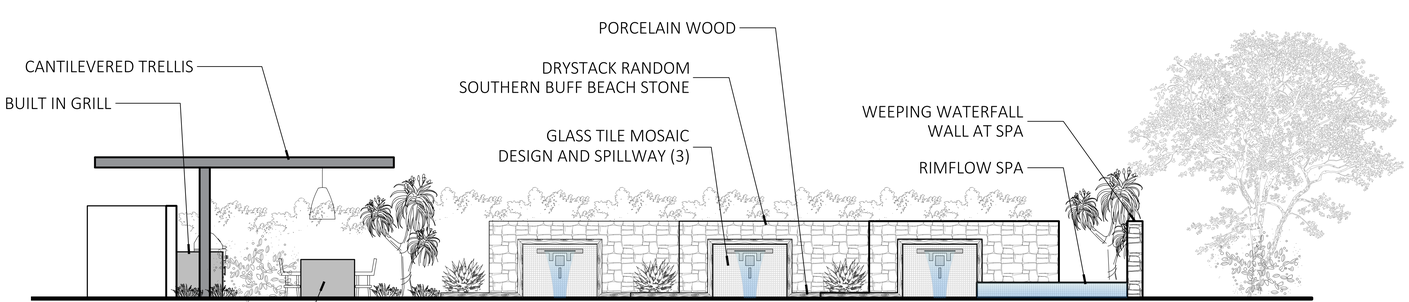

POOL AREA ELEVATION
SCALE: 1/4"=1'-0"

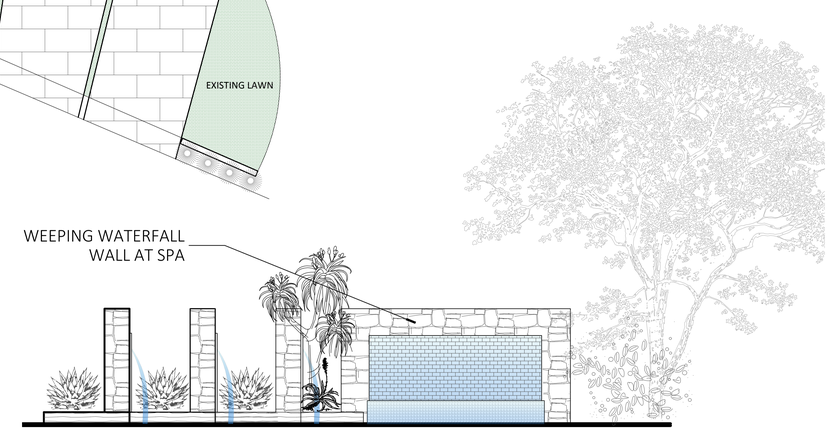

SPA ELEVATION
SCALE: 3/8"=1'-0"

URBAN LANDSCAPE
949.32.URBAN
LIC.# 962251

CONCEPT PLAN

THESE DRAWINGS & SPECIFICATIONS ARE THE PROPERTY AND COPYRIGHT OF URBAN LANDSCAPE. THESE PLANS AND SPECIFICATIONS SHALL BE RESTRICTED TO DISCUSSIONS PERTAINING TO THE PROJECT FOR WHICH THEY WERE PREPARED. VISUAL CONTACT WITH THIS CONCEPT PLAN SHALL CONSTITUTE THE ACCEPTANCE OF THE ACCEPTANCE OF THESE RESTRICTIONS AND THE TERMS FOUND HEREIN.

PROJECT TITLE
DURHAM
RESIDENCE

2701 HARBOR VIEW DR.
NEWPORT BEACH
CA, 92625

NO.	DATE	DESCRIPTION

SHEET TITLE
PLAN
L-1

DATE 04.10.2023

NOT FOR CONSTRUCTION